Scanned by TapScanner

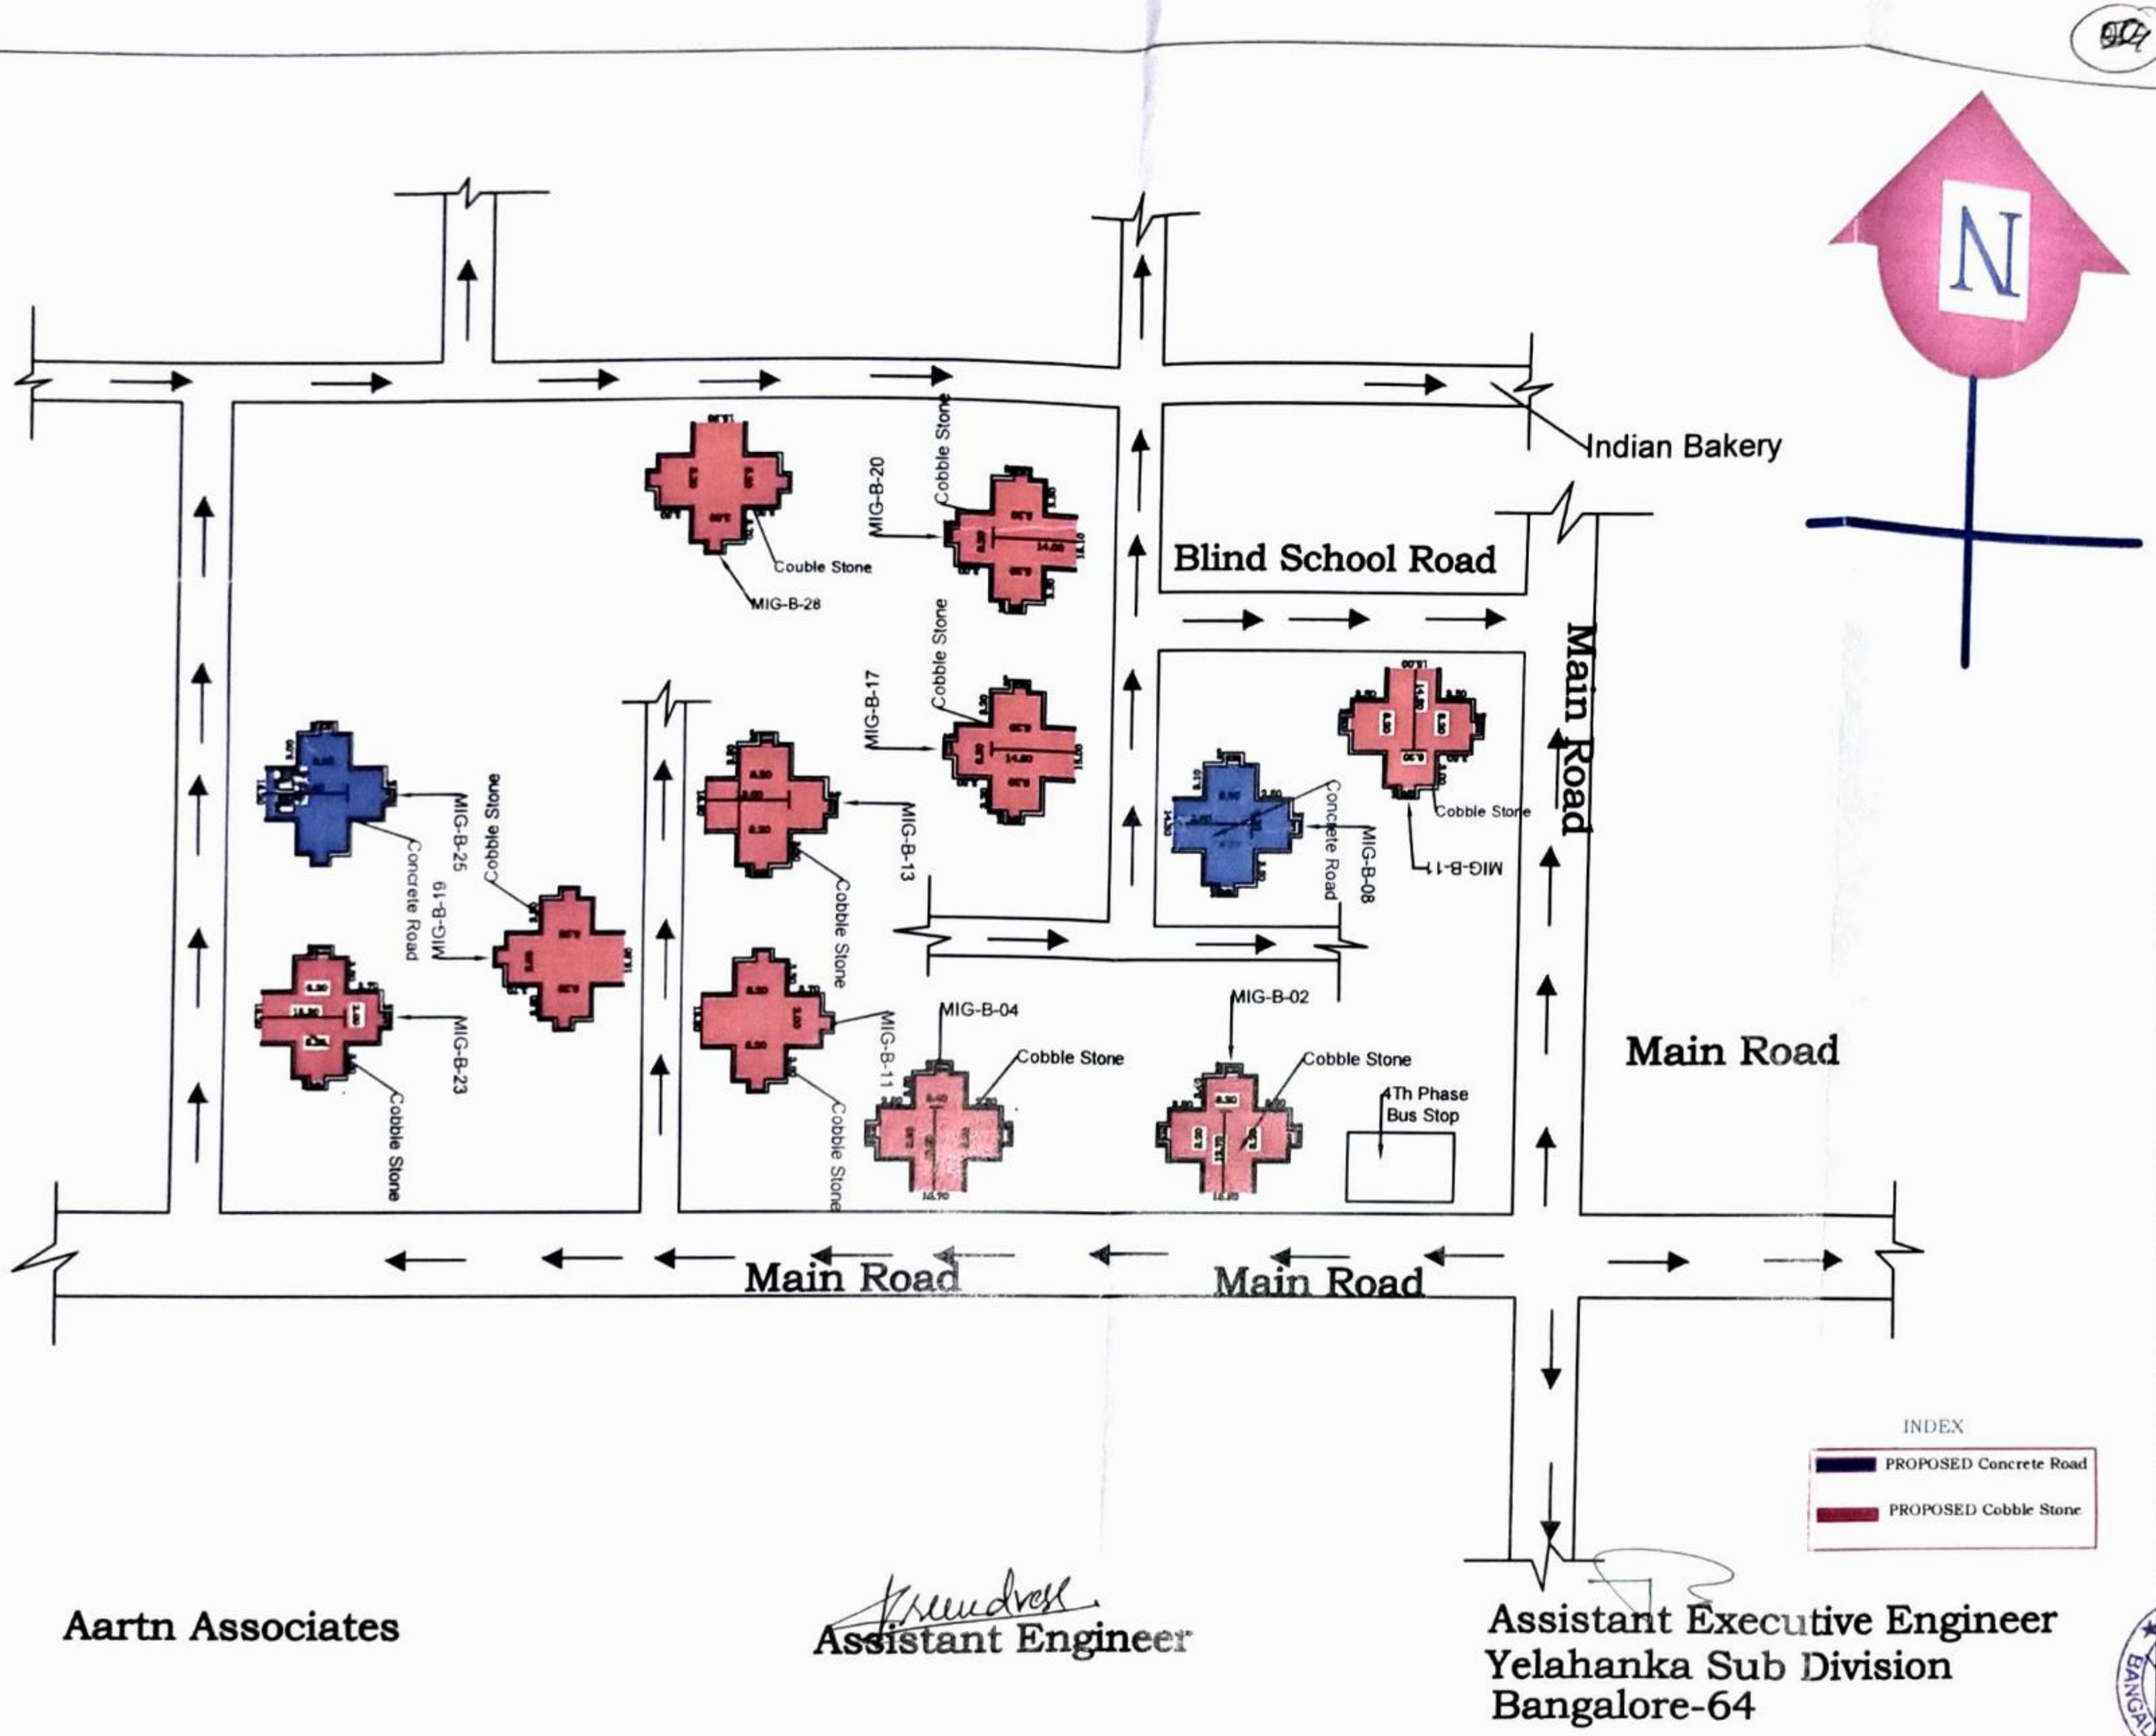

Aartn Associates

Assistant Engineer

Assistant Executive Engineer
Yelahanka Sub Division
Bangalore-64

CLIENT: BRUHAT BANGALORE MAHANAGARA PALIKE	CONSULTANT:- AARTN ASSOCIATES	PROJECT:- CONSULTANCY SERVICES FOR PROJECT MANAGEMENT CONSULTANCY FOR THE WORK OF COMPREHENSIVE DEVELOPMENT WORKS IN WARD No.03 ATTUR	Prepared by / Designed by / Checked by / Reviewed by / Date	TITLE: Comprehensive Development work in ward No.03 Attur; GO Sl No; SCALE NTS	Revisions: Rev / Date / Description — R0

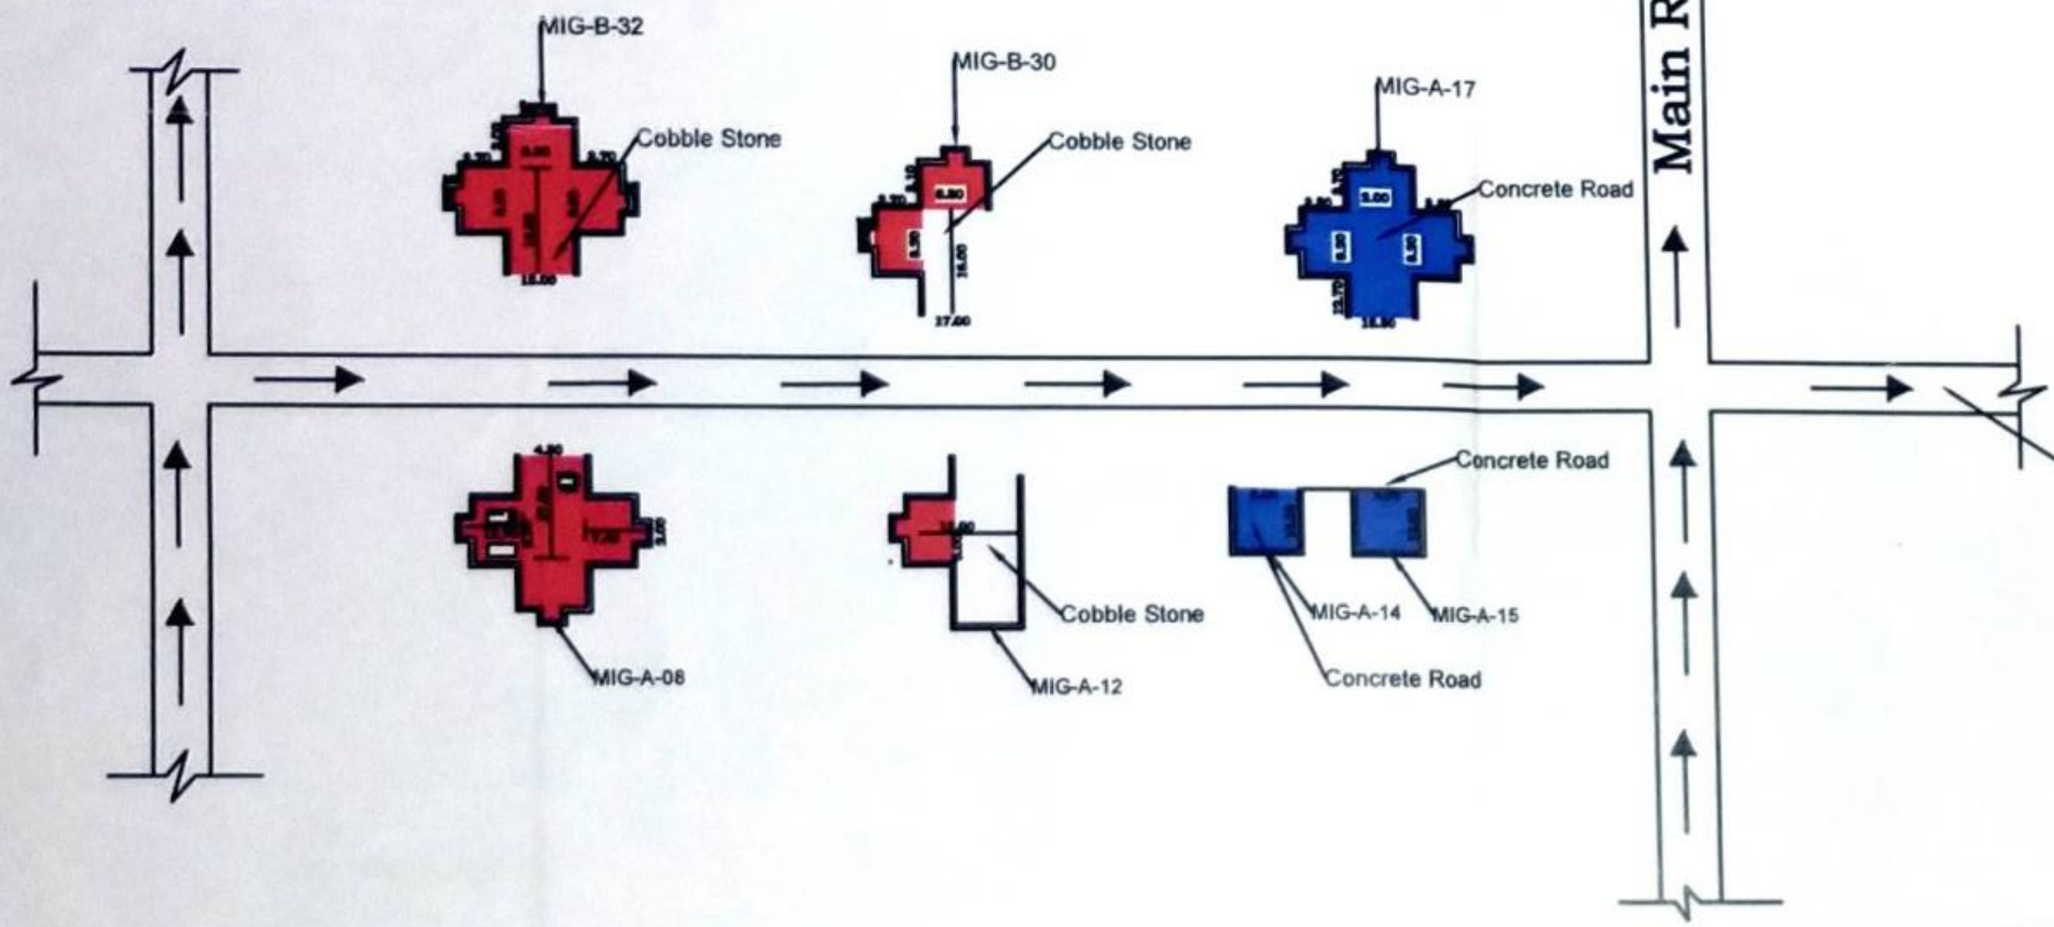

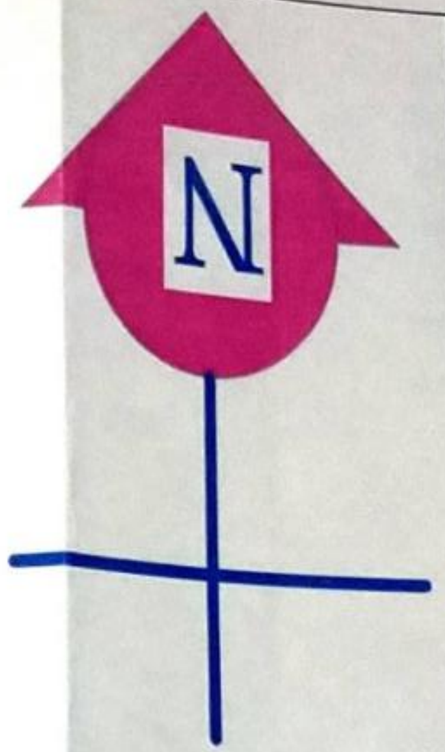

INDEX

PROPOSED Concrete Road

PROPOSED Cobble Stone

Aartn Associates

Assistant Engineer

Assistant Executive Engineer
Yelahanka Sub Division
Bangalore-64

CLIENT:
BRUHAT BANGALORE MAHANAGARA PALIKE

CONSULTANT:-
AARTN ASSOCIATES

PROJECT:-
CONSULTANCY SERVICES FOR PROJECT MANAGEMENT CONSULTANCY FOR THE WORK OF COMPREHENSIVE DEVELOPMENT WORKS IN WARD No.03 ATTUR

Prepared by
Designed by
Checked by
Reviewed by
Date

TITLE: Comprehensive Development work in ward No.03 Attur

GO SI No.:

SCALE: NTS

Revisions		
Rev.	Date	Description
R0		

Scanned by TapScanner

56

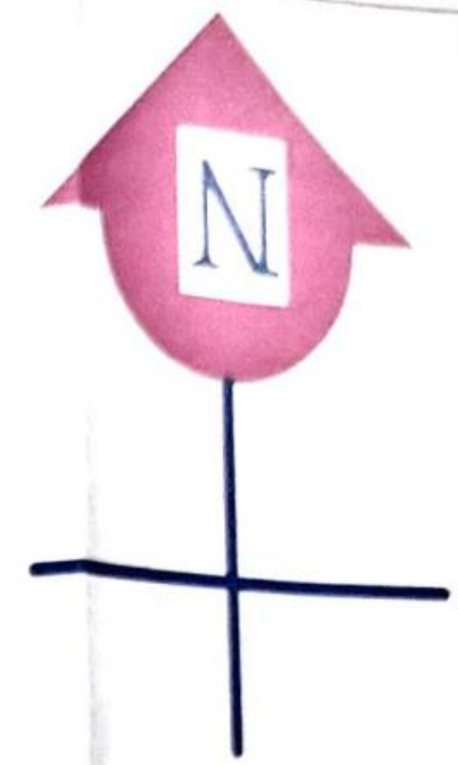

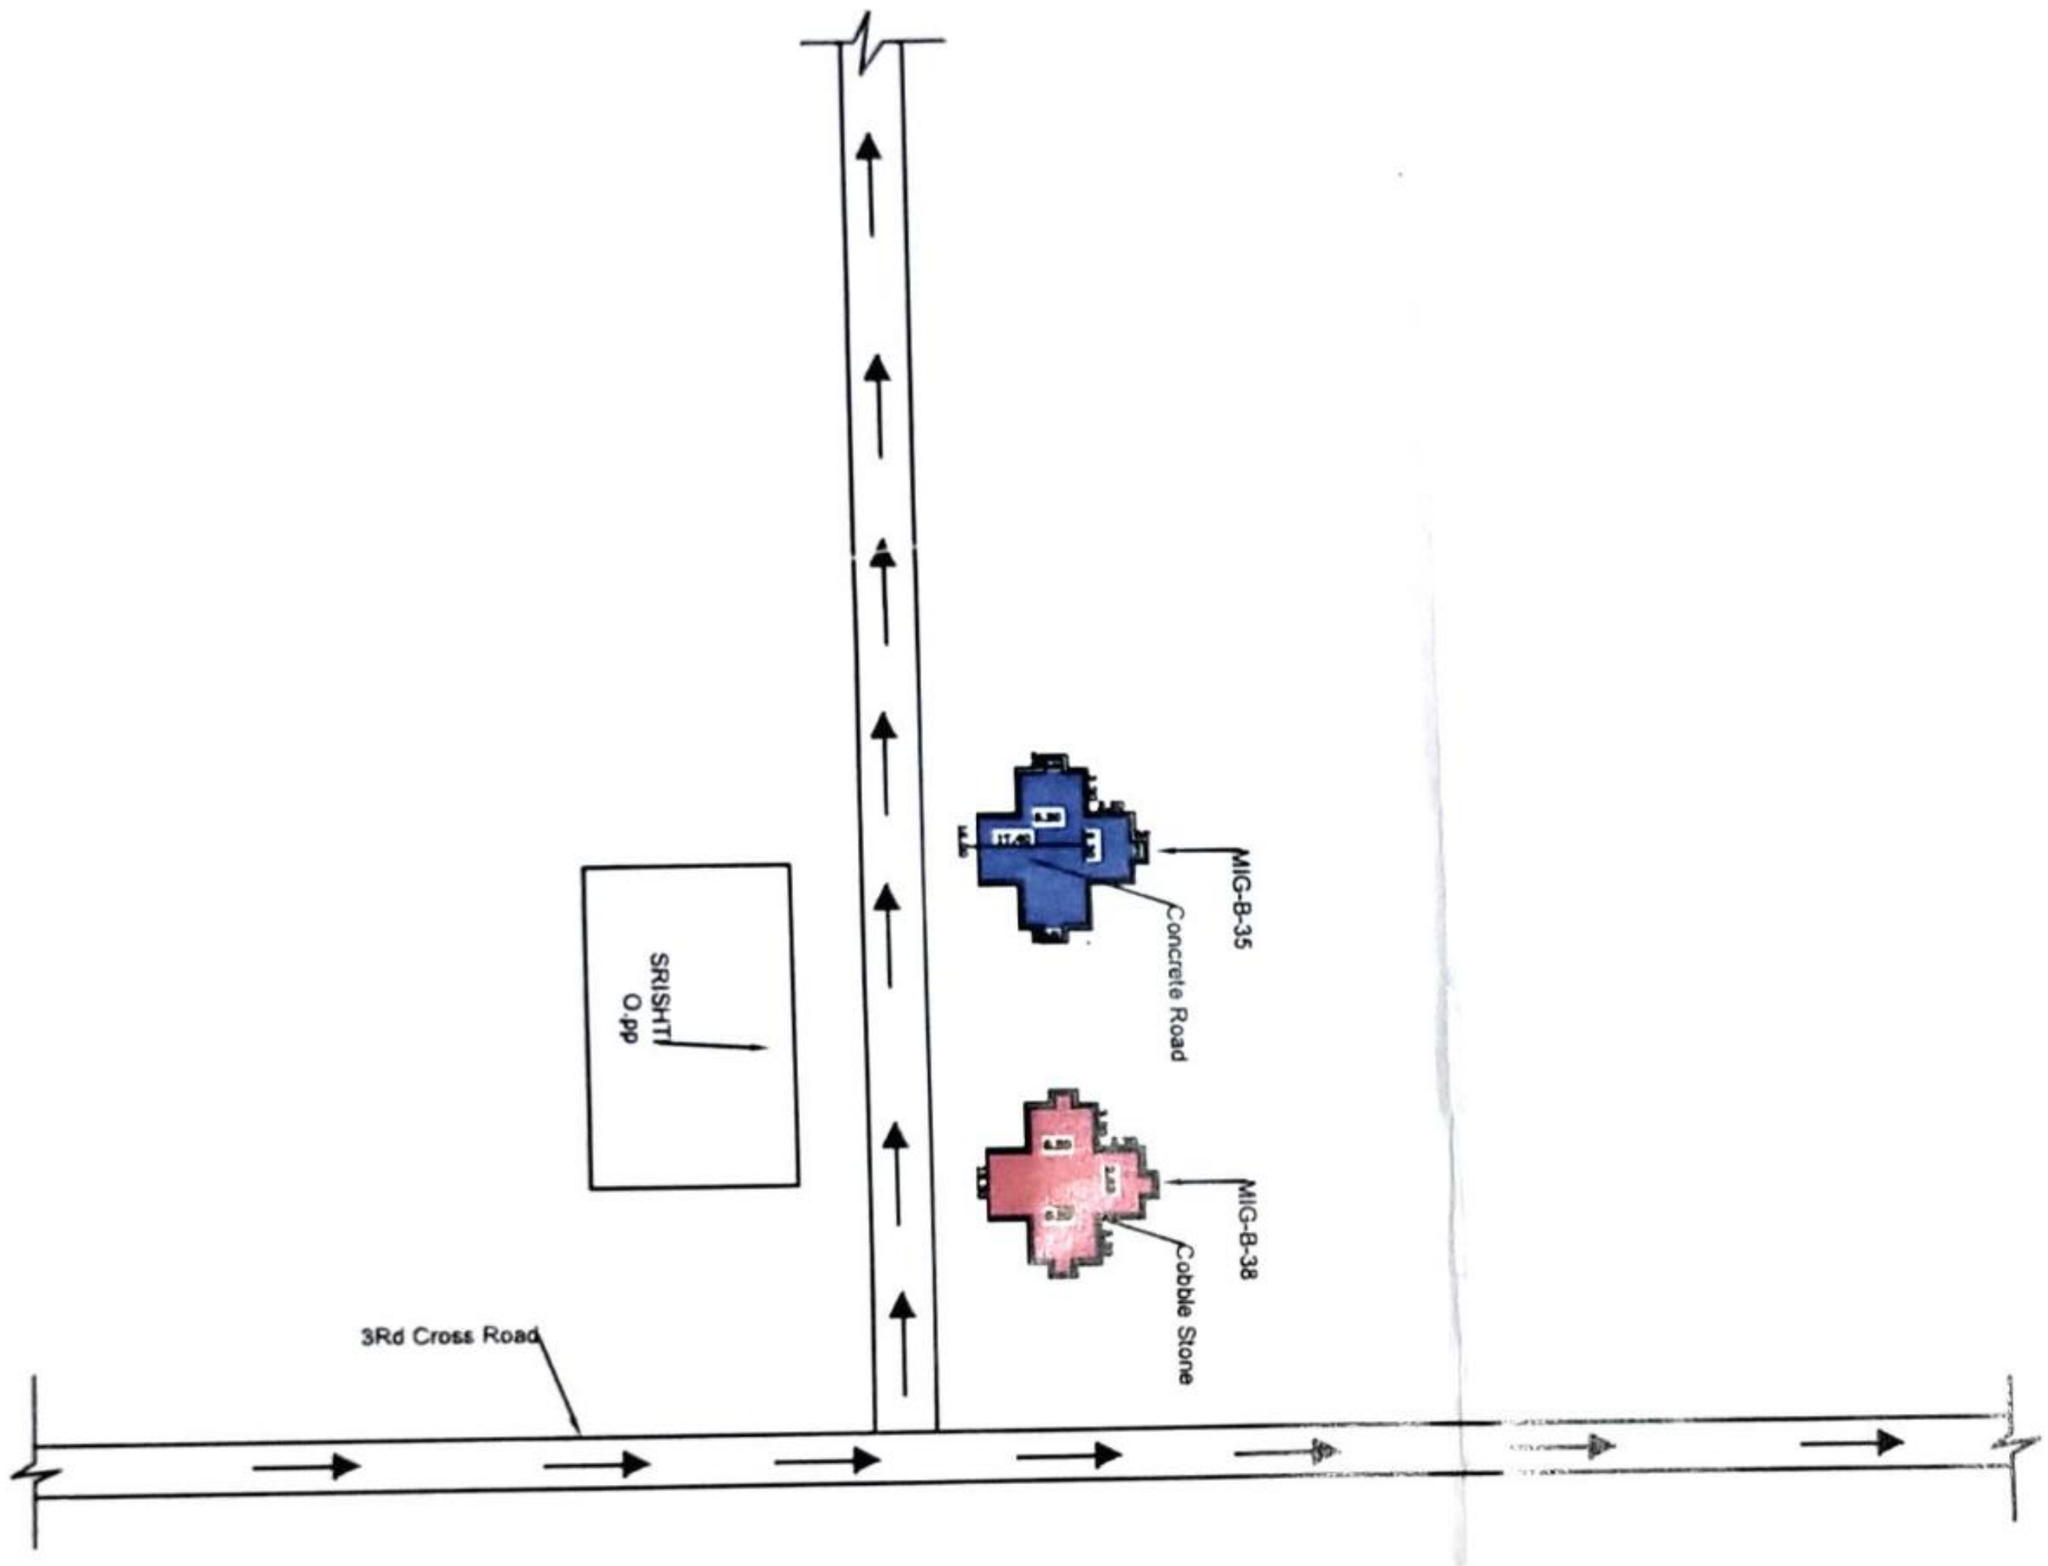

INDEX

PROPOSED Concrete Road

PROPOSED Cobble Stone

Aartn Associates

Assistant Engineer

Assistant Executive Engineer
Yelahanka Sub Division
Bangalore-64

AARTN ASSOCIATES BANGALORE

CLIENT: BRUHAT BANGALORE MAHANAGARA PALIKE	CONSULTANT:- AARTN ASSOCIATES	PROJECT:- CONSULTANCY SERVICES FOR PROJECT MANAGEMENT CONSULTANCY FOR THE WORK OF COMPREHENSIVE DEVELOPMENT WORKS IN WARD No.03 ATTUR	Prepared by / Designed by / Checked by / Reviewed by / Date	TITLE: Comprehensive Development work in ward No.03 Attur; GO SI No.; SCALE: NTS	Revisions: Rev / Date / Description — R0

Scanned by TapScanner

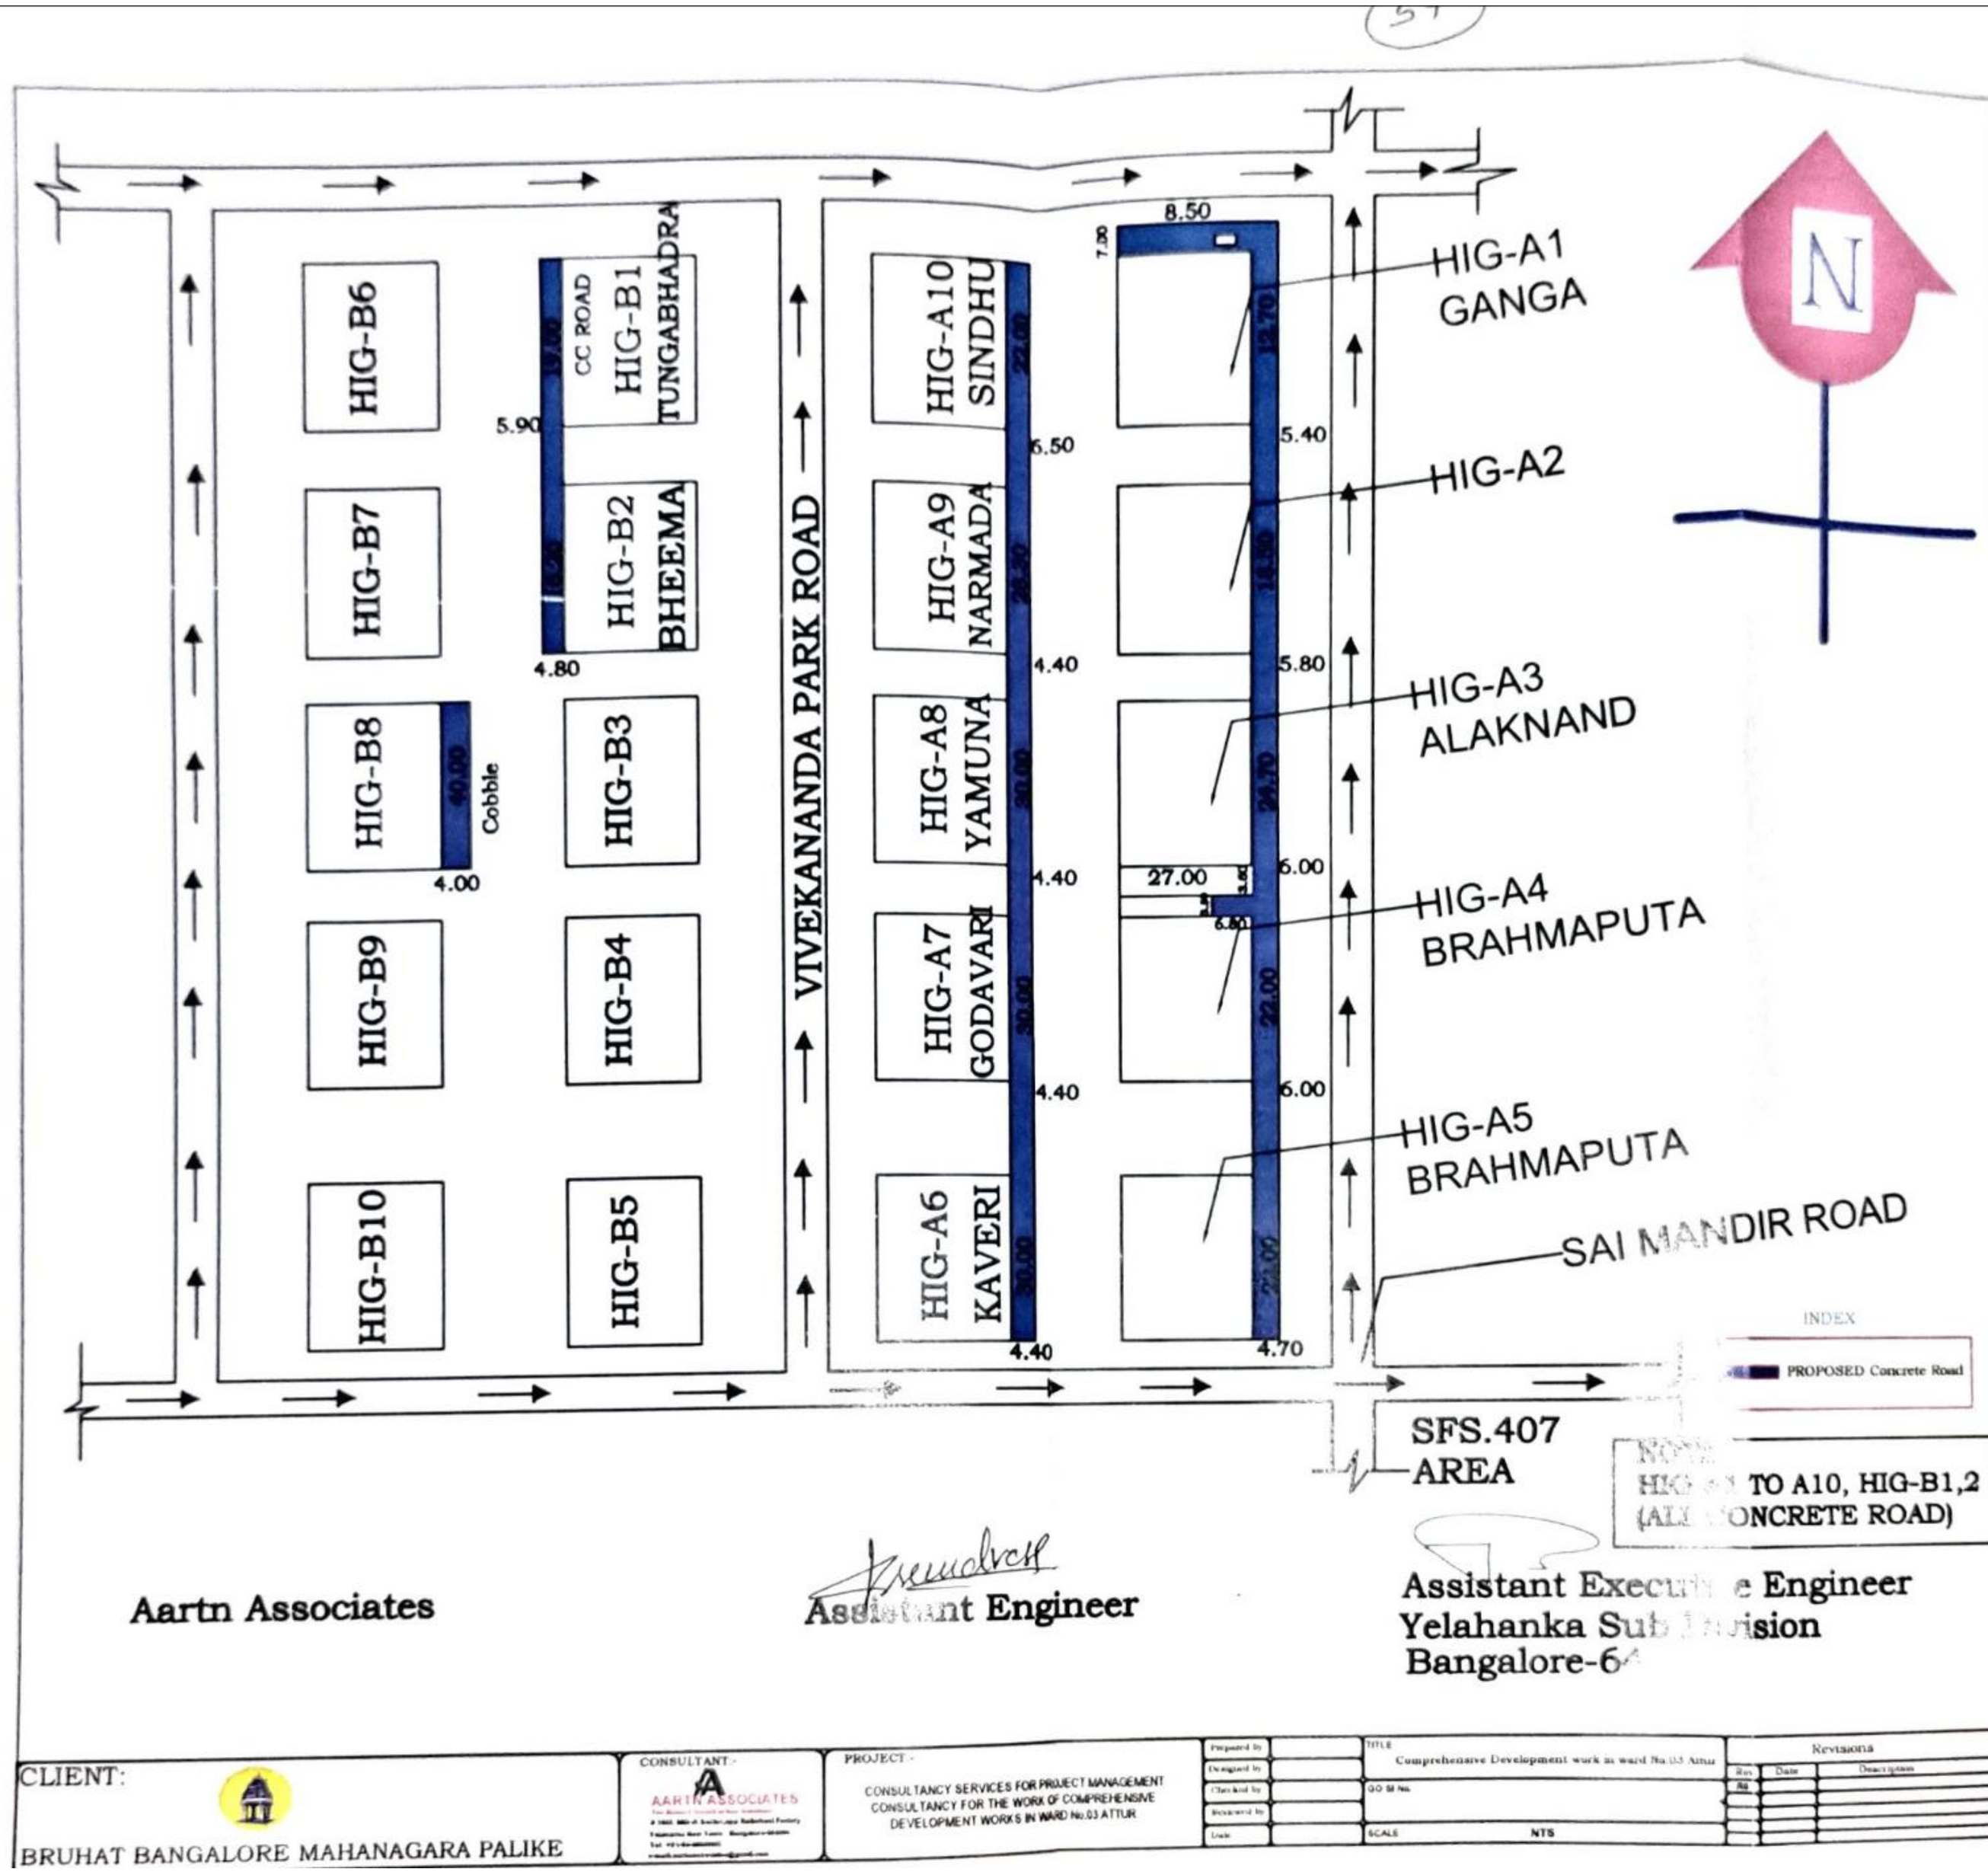

Scanned by TapScanner